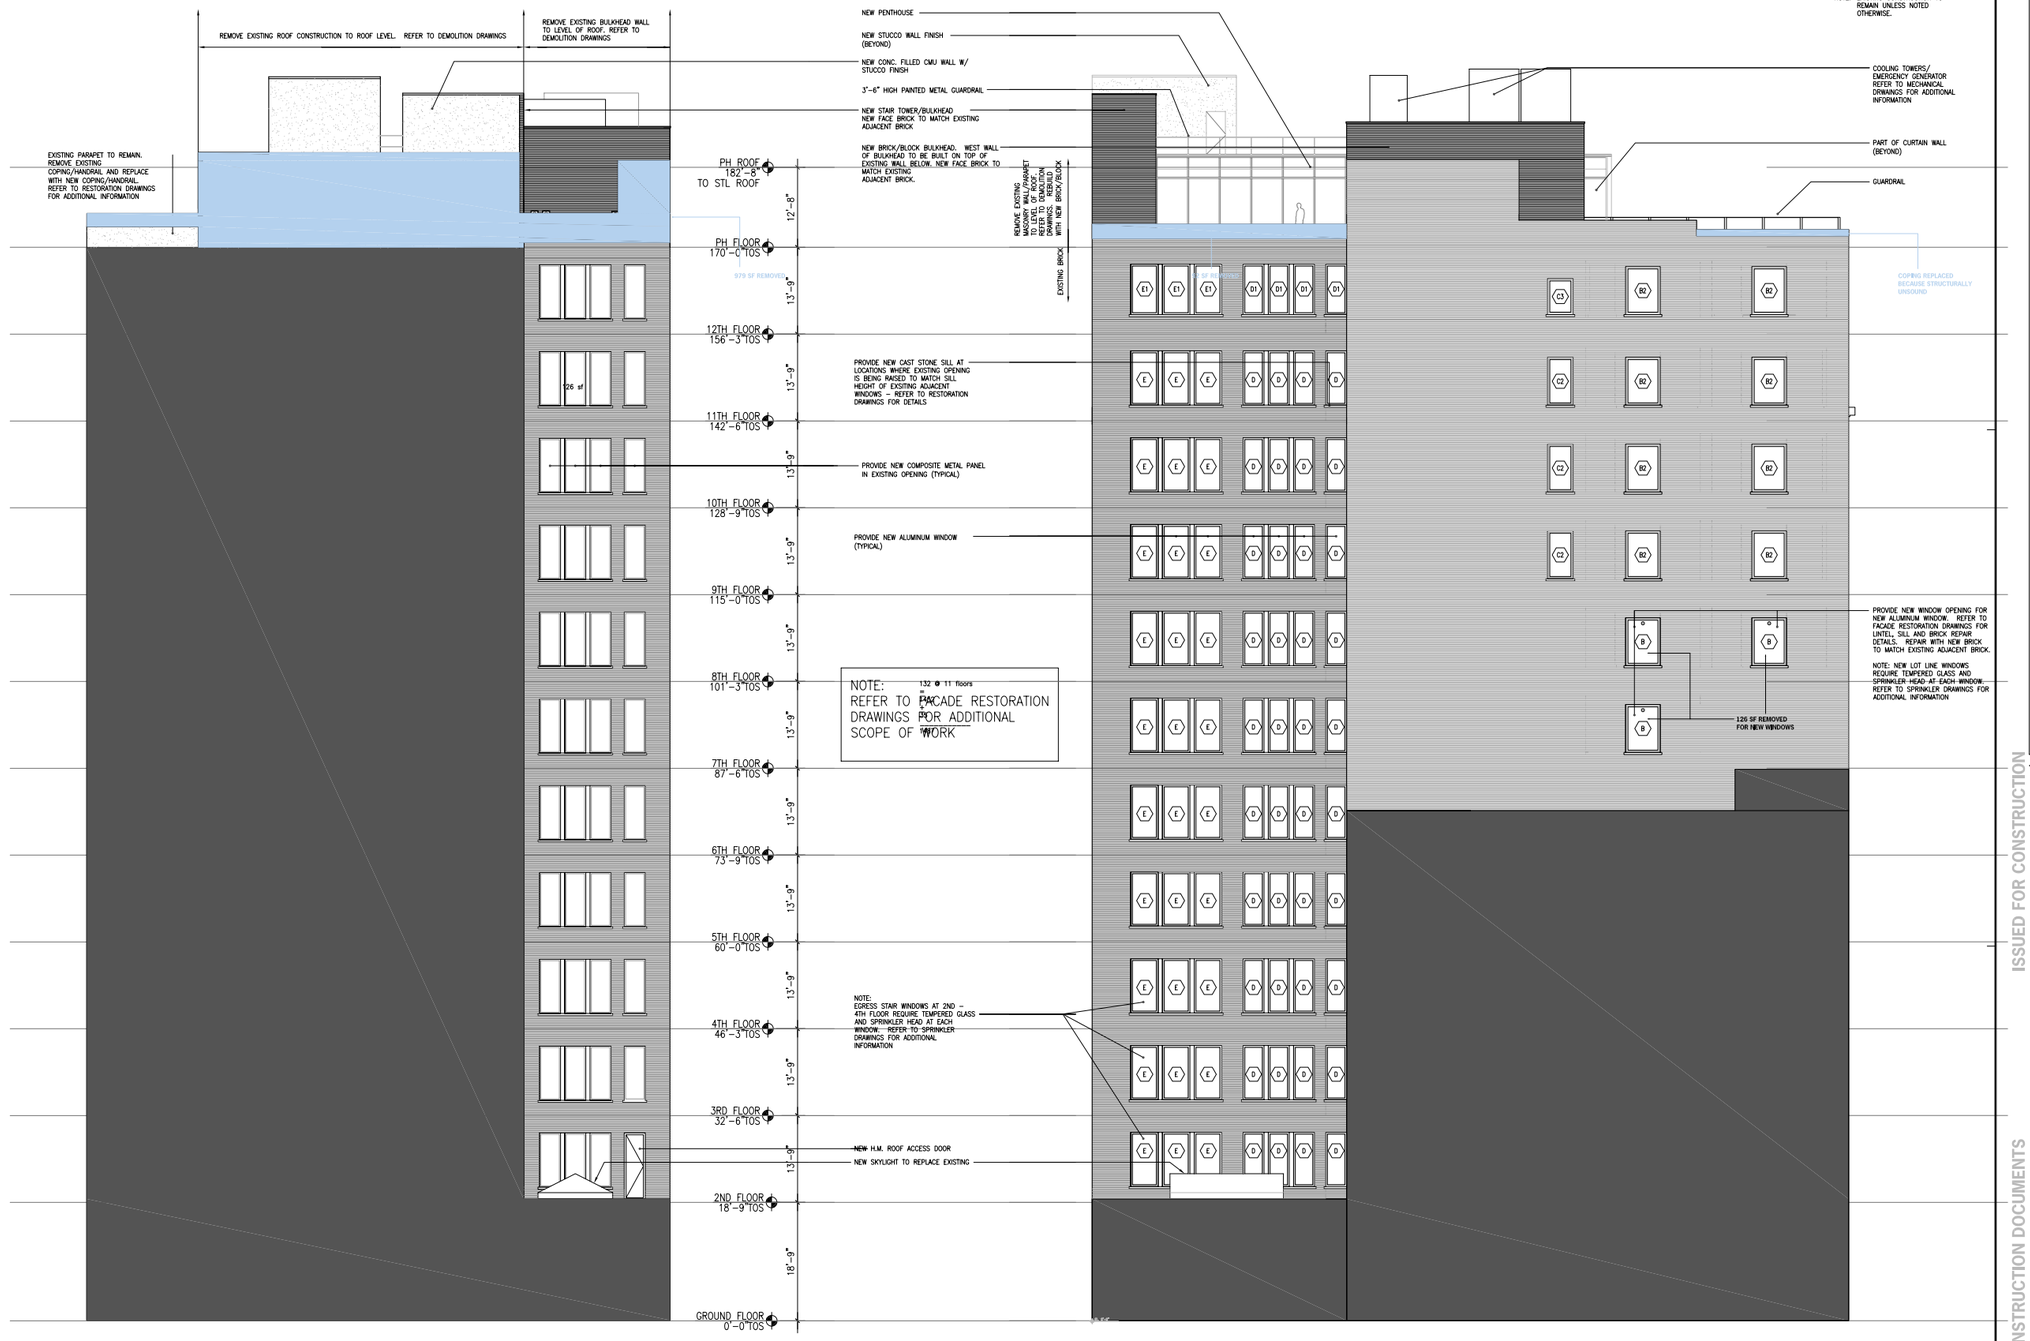

02 NORTH ELEVATION
3/32" = 1'-0"

01 WEST ELEVATION
3/32" = 1' - 0"

148 Lafayette St.

Louis Dreyfus Property Group — CLIENT
200 Park Avenue 33rd Floor
New York, NY 10166-3399
T 212-490-2626 F 212-490-1060

Cook + Fox Architects, LLP — ARCHITECT
641 Avenue of the Americas
New York, NY 10011
T 212 477-0287 F 212 477-4521

Dagher Engineering, PLLC — MEP ENGINEER
29 Broadway Suite 2100
New York, NY 10006
T 212-480-2591 F 212-480-2654

Gilsanz Murray Steficek — STRUCTURAL ENGINEER
129 West 27th Street 5th Floor
New York, NY 10001
T 212-254-0030 F 212-477-5978

Everett Construction — CONSTRUCTION MANAGER
7 Purdy Street
Harrison, NY 10528
T 914-777-1863 F 914-777-1864

ISSUED FOR CONSTRUCTION
03.19.2007 CONSTRUCTION DOCUMENTS

REVISIONS:

NO	DATE	DESCRIPTION

PLOT PLAN (NTS) BLOCK: 233 LOT: 26

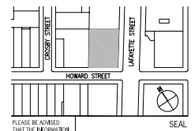

SEAL

PLEASE BE ADVISED THAT THE INFORMATION CONTAINED IN THIS PACKAGE HAS NOT BEEN VERIFIED, AND NO EXPRESS REPRESENTATION OR WARRANTY IS MADE NOR IS ANY TO BE INFERRED AS TO THE ACCURACY THEREOF AND IS SUBMITTED SUBJECTED TO ERRORS AND OMISSIONS

DRAWING TITLE:
BUILDING ELEVATIONS

SCALE:	3/32" = 1'-0"
@ SHEET SIZE:	24 X 36
PROJECT NO:	2627
DRAWING NO:	A-201

T:\2627 - 148 Lafayette Street\Documents\LEED\Lead Online Templates\MR.1.123\A-201_elev._east_north.dwg Apr.05.2007